GENERAL SITE PLAN NOTES

A. ALL UNDERGROUND UTILITIES MUST BE PHYSICALLY LOCATED BEFORE ANY CONSTRUCTION BEGINS.
B. ALL SITEWORK OUTSIDE OF PROPERTY LINE IS NOT IN THIS CONTRACT.
C. DEMOLITION WORK:
   a. THE REMOVAL OF THE EXISTING UNDERGROUND 14,500 GALLON STORAGE TANK FOR THE BOILER AND EMERGENCY GENERATOR ALONG WITH THE ASSOCIATED SITE IMPROVEMENTS.
   b. THE REMOVAL OF THE EXISTING UNDERGROUND STORAGE TANKS, THREE 500-GALLON.
   c. REMOVAL OF CONCRETE FUELING ISLAND FOR VEHICLES ALONG WITH THE ASSOCIATED SITE IMPROVEMENTS.

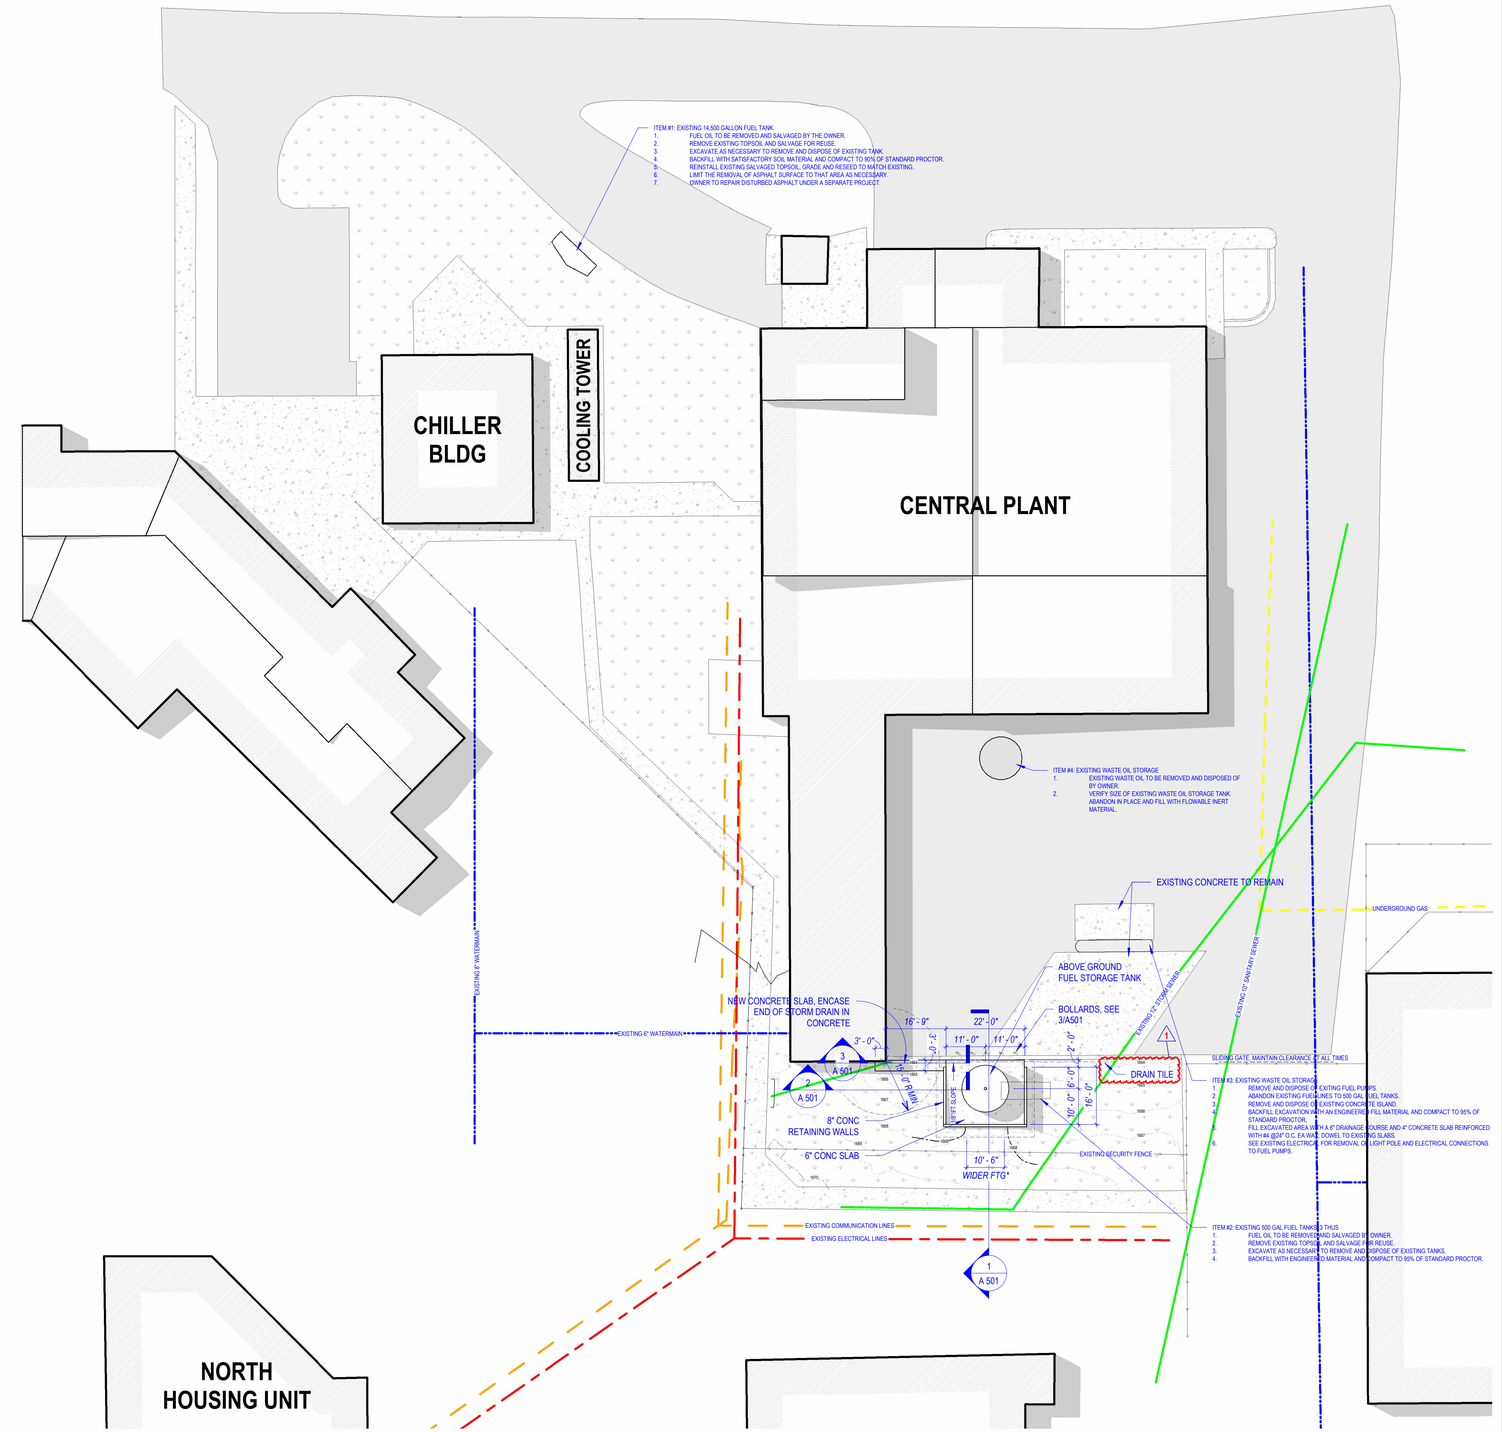

1 SITE PLAN
SCALE: 1" = 20'-0"

Al Fitterer Architect PC
200 Third Ave NW
Mandan, ND 58554
(701) 202-0479
www.alfittererarchitect.com

CIAVARELLA DESIGN ARCHITECTS
1600 N Main Street
Mitchell, SD 57301
(605) 996-3735
www.ciavarelladesign.com

FUEL STORAGE REPLACEMENT

DOCR - NDSP - CENTRAL HEATING PLANT
3100 RAILROAD AVE, BISMARCK, ND 58506-5521

Project No. PROJECT NUMBER OR OSE NUMBER

I hearby certify that this plan, specifications, or report was prepared by me or under my direct supervision and that I am a duly Registered Architect under the laws of the State of North Dakota.

REVISION SCHEDULE

1	ADDENDUM 2	03/24/26

Issue Date MARCH 09, 2025
Drawn By | Checked By KG | AF

SITE PLAN

A 101

Sheet No.

© 2025
THESE DRAWINGS ARE A COPYRIGHT 2025 DOCUMENT. THESE DRAWINGS SHALL NOT BE REPRODUCED, COPIED OR USED IN ANY FORM OR BY ANY MEANS WHATSOEVER WITHOUT WRITTEN PERMISSION OF AL FITTERER ARCHITECT OR CIAVARELLA DESIGN, INC.

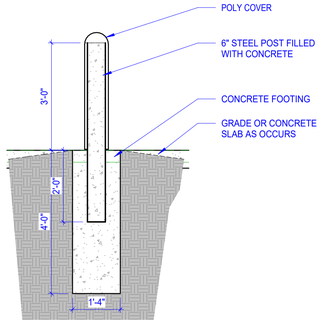

4 BOLLARD SECTION DETAIL

SCALE: 1/2" = 1'-0"

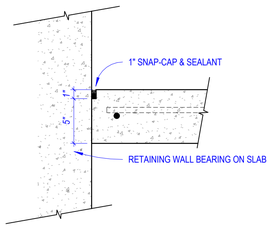

5 SLAB TO WALL JOINT

SCALE: 1 1/2" = 1'-0"

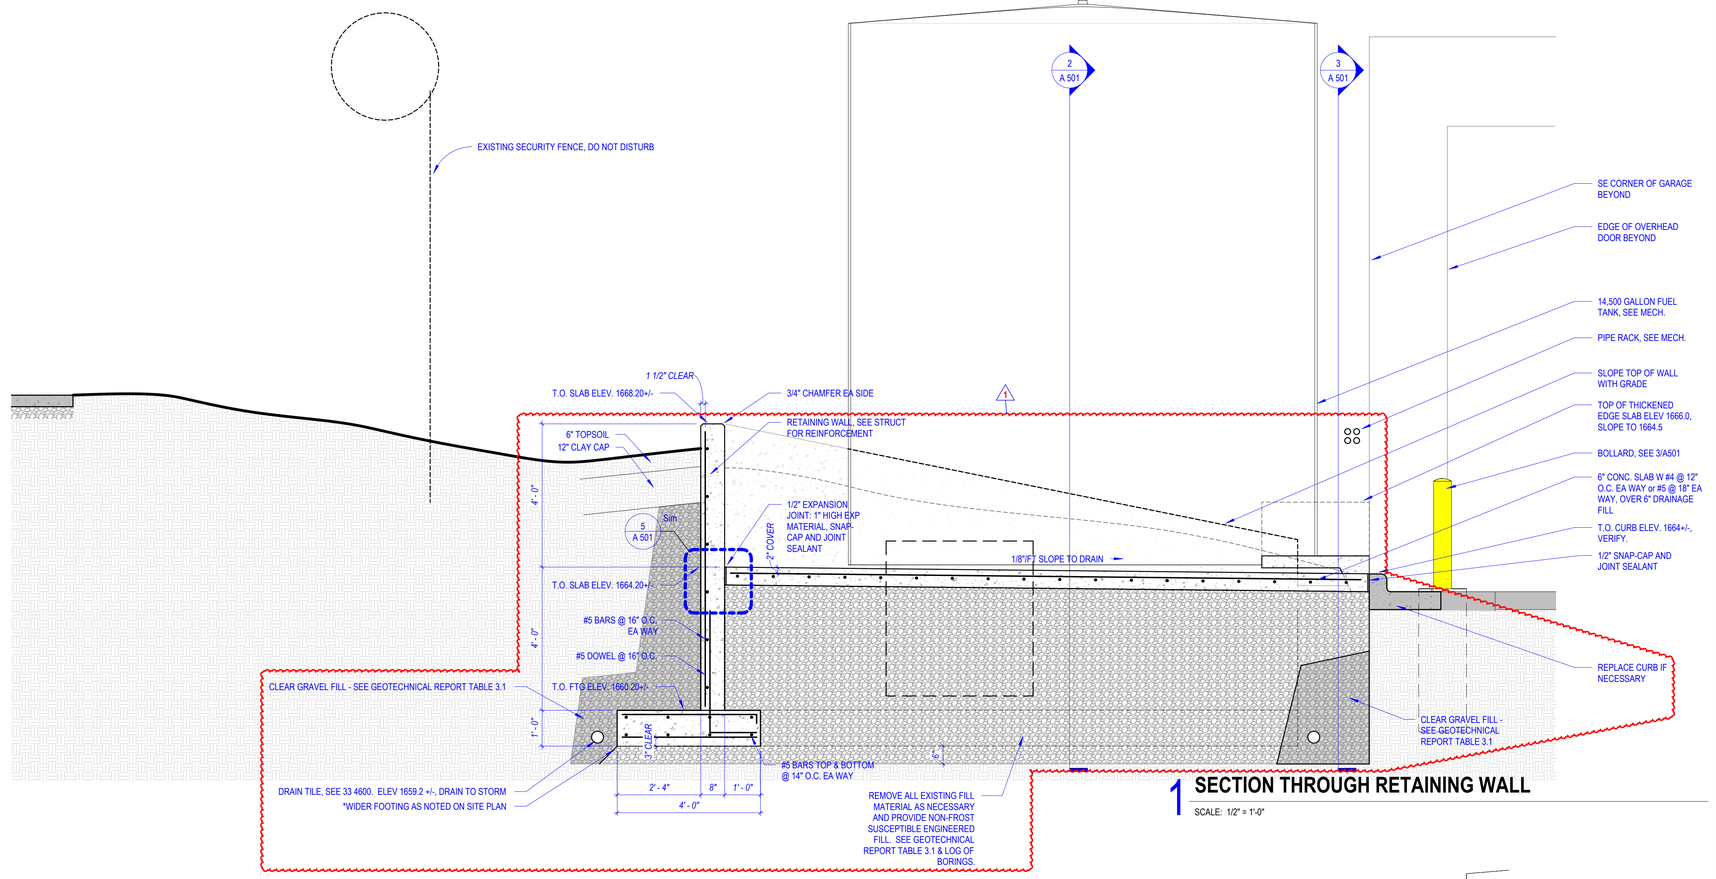

1 SECTION THROUGH RETAINING WALL

SCALE: 1/2" = 1'-0"

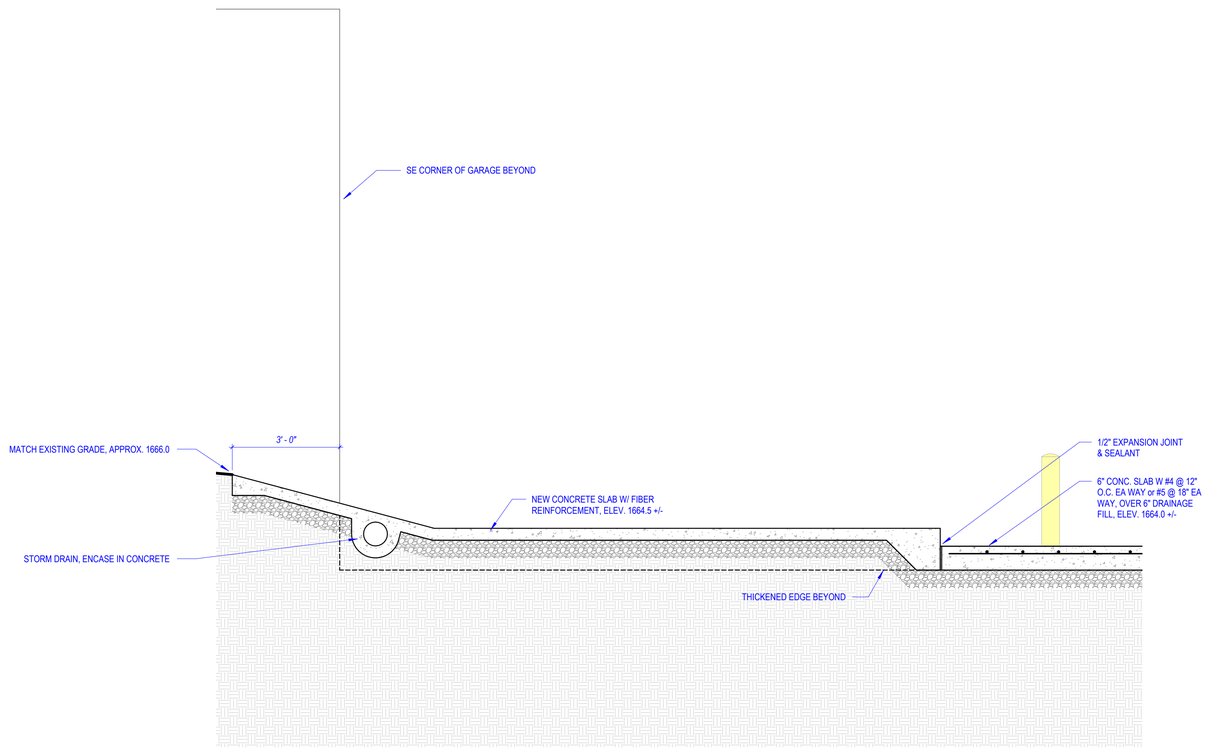

3 SECTION THROUGH THICKENED EDGE SLAB

SCALE: 1/2" = 1'-0"

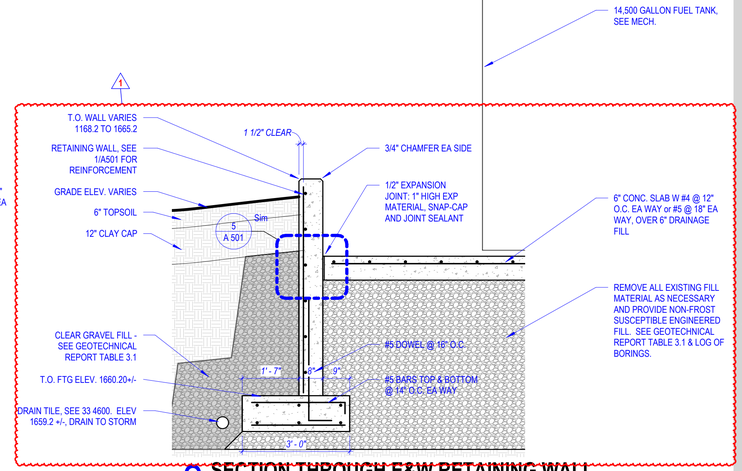

2 SECTION THROUGH E&W RETAINING WALL

SCALE: 1/2" = 1'-0"

Al Fitterer Architect PC
200 Third Ave NW
Mandan, ND 58554
(701) 202-0479
www.alfittererarchitect.com

CIAVARELLA DESIGN ARCHITECTS
1600 N Main Street
Mitchell, SD 57301
(605) 996-3735
www.ciavarelladesign.com

FUEL STORAGE REPLACEMENT

DOCR - NDSP - CENTRAL HEATING PLANT
3100 RAILROAD AVE, BISMARCK, ND 58506-5521

Project No. PROJECT NUMBER OR OSE NUMBER

I hearby certify that this plan, specifications, or report was prepared by me or under my direct supervision and that I am a duly Registered Architect under the laws of the State of North Dakota.

REVISION SCHEDULE

1	ADDENDUM 2	03/24/26

Issue Date MARCH 09, 2025
Drawn By | Checked By KG | AF

DETAILS

A 501

Sheet No.

© 2025
THESE DRAWINGS ARE A COPYRIGHT USE DOCUMENT. THESE DRAWINGS SHALL NOT BE REPRODUCED, COPIED OR USED IN ANY OTHER WAY WITHOUT WRITTEN PERMISSION OF AL FITTERER ARCHITECT OR CIAVARELLA DESIGN, INC.